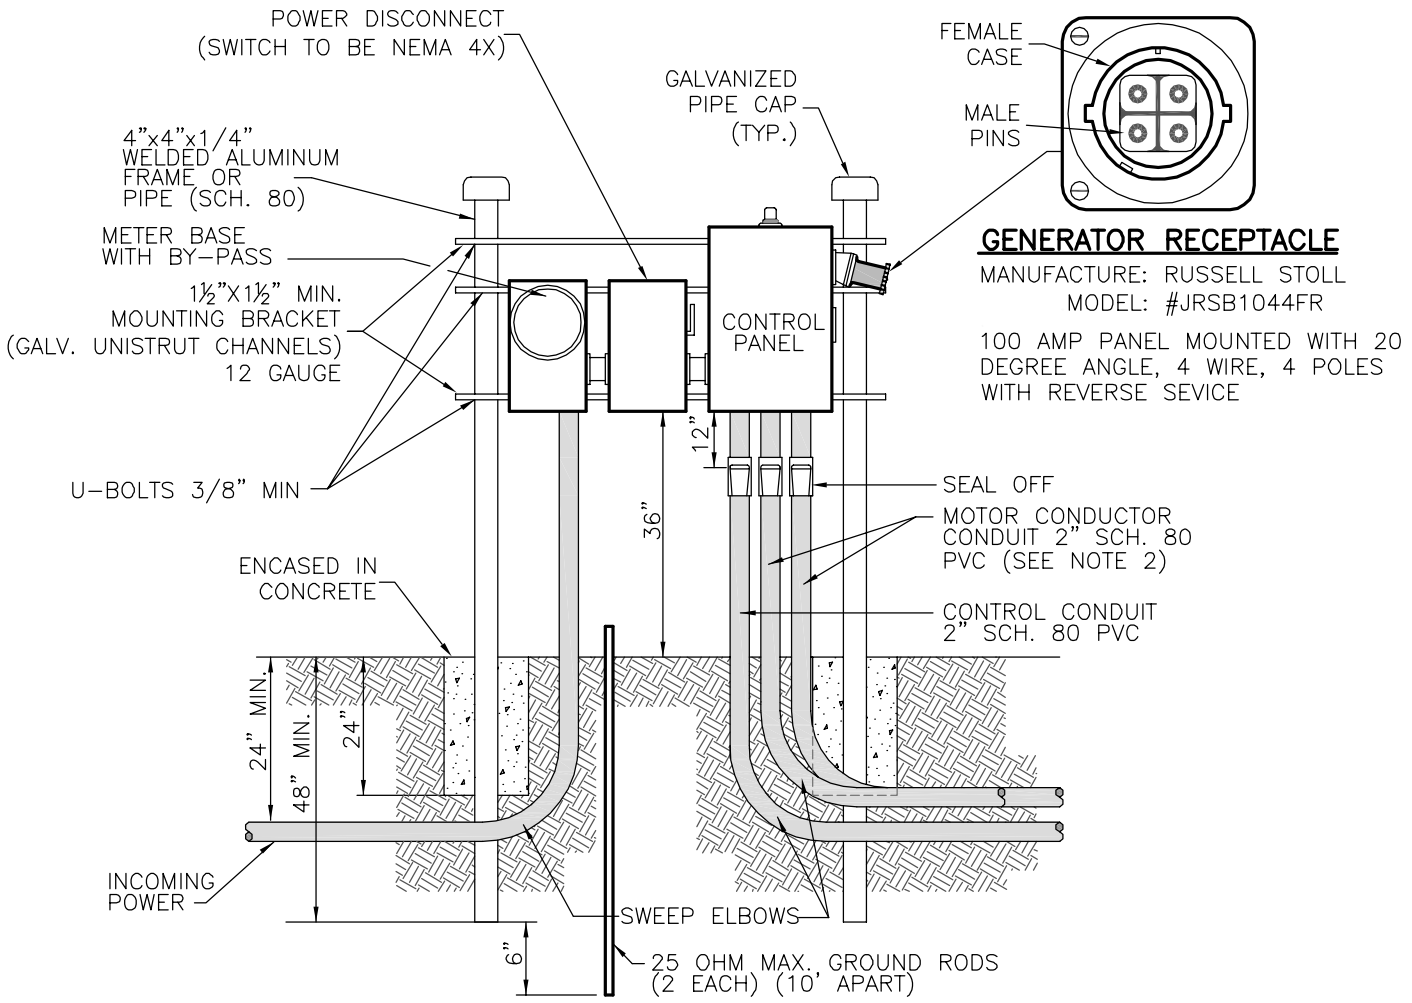

NOTES:

1. DRAWING IS SHOWN FOR 230 VOLT POWER SUPPLY. THE LOCATION OF METER AND MAIN POWER DISCONNECT SHALL BE REVERSED FOR 480 VOLT SUPPLY.
2. WHEN TWO (2) SEPARATE CONDUCTOR-TYPE MOTORS ARE USED, CONDUIT SHALL BE INCREASED TO 3".
3. POWER SUPPLY SHALL BE UNDERGROUND ON THE LIFT STATION SITE AND SHALL BE 3 PHASE FROM A 3 PHASE SOURCE ONLY.
4. CONTRACTOR TO VERIFY AVALIBILITY OF 3 PHASE POWER BEFORE ORDERING EQUIPMENT.
5. PROVIDE 2" CONDUITS FOR FLOAT LEADS AND EACH MOTOR LEAD.
6. CONDUIT SHALL BE SCHEDULE 80 PVC.

PUMP STATION CONTROL PANEL INSTALLATION DETAIL

NOT TO SCALE

REV	DATE	BY	REVISIONS

TECHNICAL STANDARDS MANUAL

PUMP STATION CONTROL
PANEL INSTALLATION DETAIL
TECHNICAL STANDARDS MANUAL
CITY OF LYNN HAVEN FLORIDA

CAD FILE:	PSCPI-DET
DWN BY:	JEH
DATE:	30 APR 07
SHEET NO:	1 OF 6
DETAIL	LS-1

© CITY OF LYNN HAVEN ALL RIGHTS RESERVED. NO PART OF THIS DOCUMENT MAY BE REPRODUCED OR UTILIZED IN ANY FORM WITHOUT PRIOR WRITTEN AUTHORIZATION OF THE CITY OF LYNN HAVEN

Date: Jul 05, 2011, 4:57pm User ID: REFFile: P:\14340 Comp Plan ULDC\Drawings\Current Standards CAD Fmt\2010-DWG\LIFTSTATIONS.dwg