© CITY OF LYNN HAVEN ALL RIGHTS RESERVED. NO PART OF THIS DOCUMENT MAY BE REPRODUCED OR UTILIZED IN ANY FORM WITHOUT PRIOR WRITTEN AUTHORIZATION OF THE CITY OF LYNN HAVEN

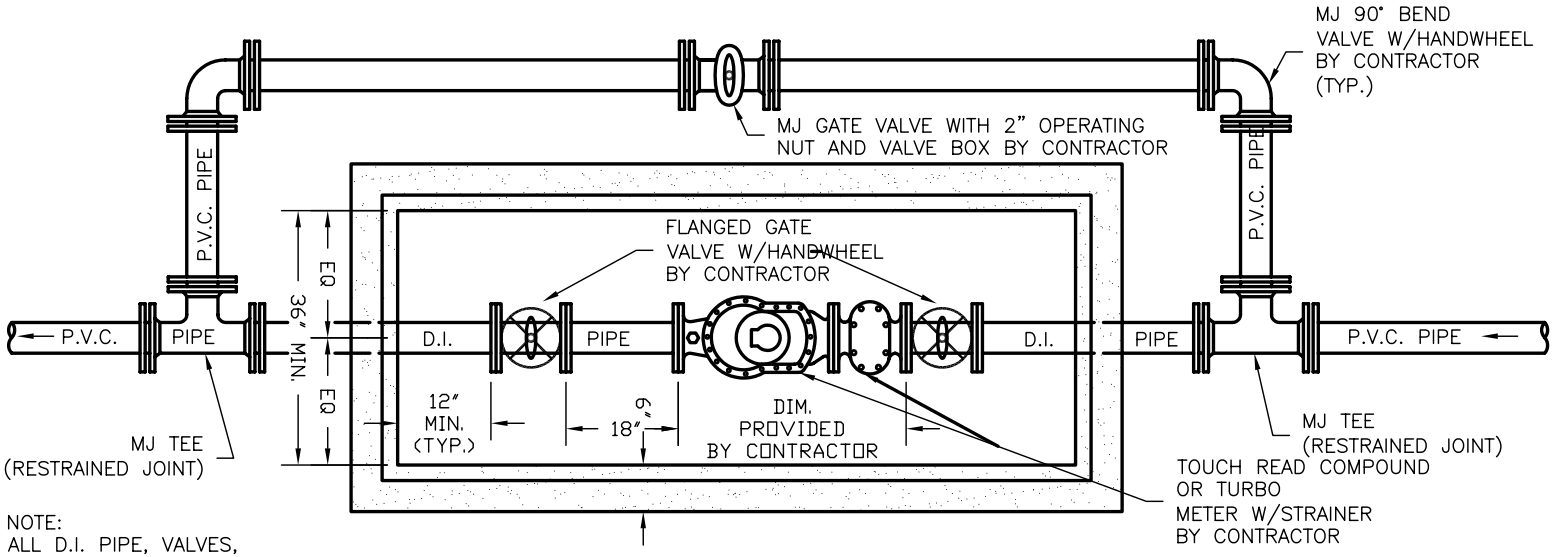

NOTE:
ALL D.I. PIPE, VALVES, ETC. SHALL BE PAINTED WITH 2 (TWO) COATS OF BLUE ENAMEL PAINT.

DETAIL TO ONLY BE USED IF BACKFLOW IS IN A RE-MOTE LOCATION.

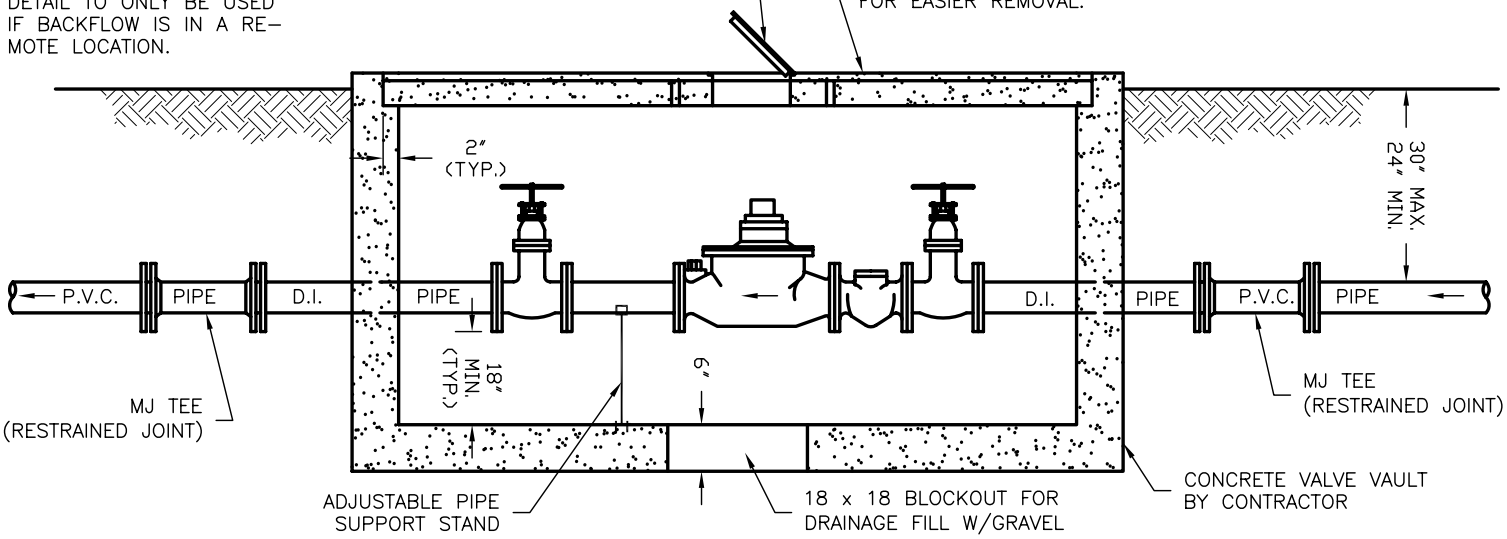

WATER METER DETAIL W/ BYPASS

NOT TO SCALE

WATER METER
DETAIL W/ BYPASS
TECHNICAL STANDARDS MANUAL
CITY OF LYNN HAVEN FLORIDA

CAD FILE:	WMDWB
DWN BY:	JEH
DATE:	30 APR 07
SHEET NO:	18 OF 26
DETAIL	W-18