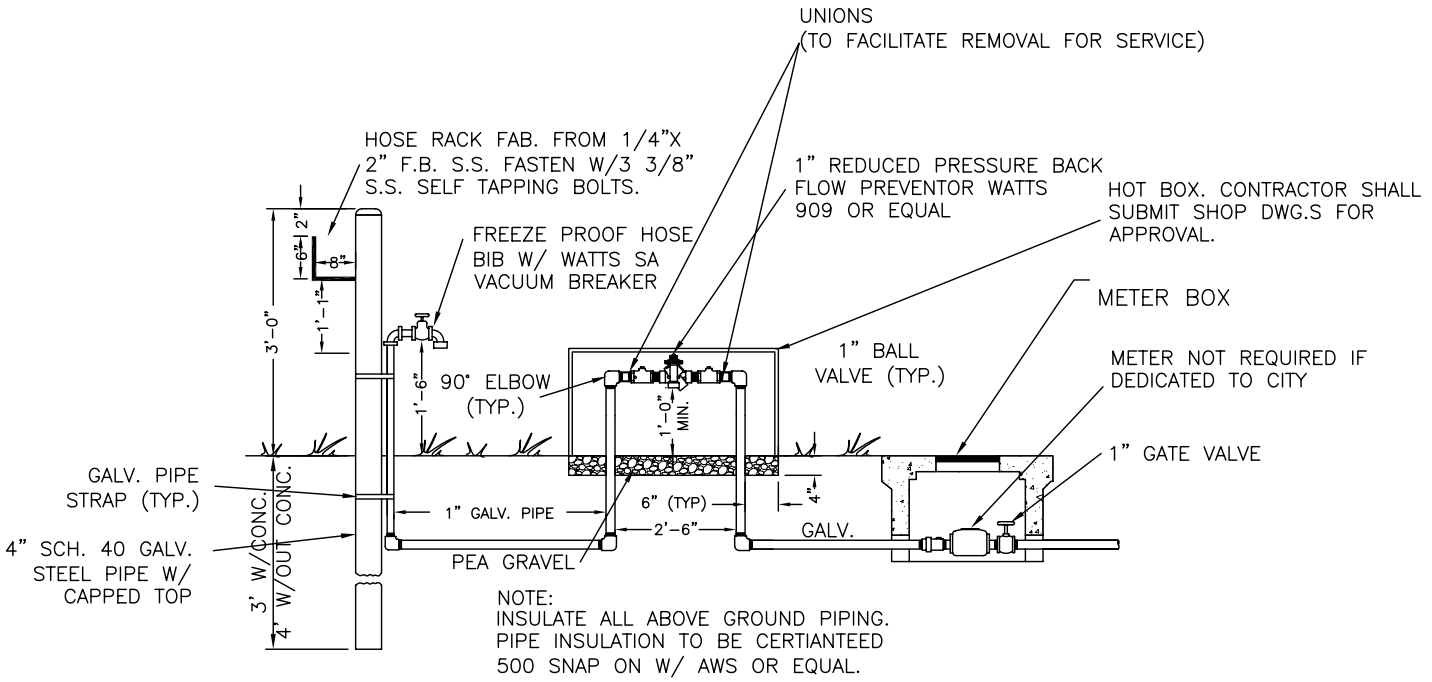

LIFT STATION
WATER SERVICE DETAIL

© CITY OF LYNN HAVEN ALL RIGHTS RESERVED. NO PART OF THIS DOCUMENT MAY BE REPRODUCED OR UTILIZED IN ANY FORM WITHOUT PRIOR WRITTEN AUTHORIZATION OF THE CITY OF LYNN HAVEN

TECHNICAL STANDARDS MANUAL

LIFT STATION
WATER SERVICE DETAIL
TECHNICAL STANDARDS MANUAL
CITY OF LYNN HAVEN FLORIDA

CAD FILE:	LSWSD
DWN BY:	JEH
DATE:	30 APR 07
SHEET NO:	4 OF 6
DETAIL	LS-4

Date: Apr 30, 2007, 1:44pm User ID: JEHFile: P:\14340 Comp Plan\Drawings\REVISIONS TWO\LIFTSTATIONS.dwg